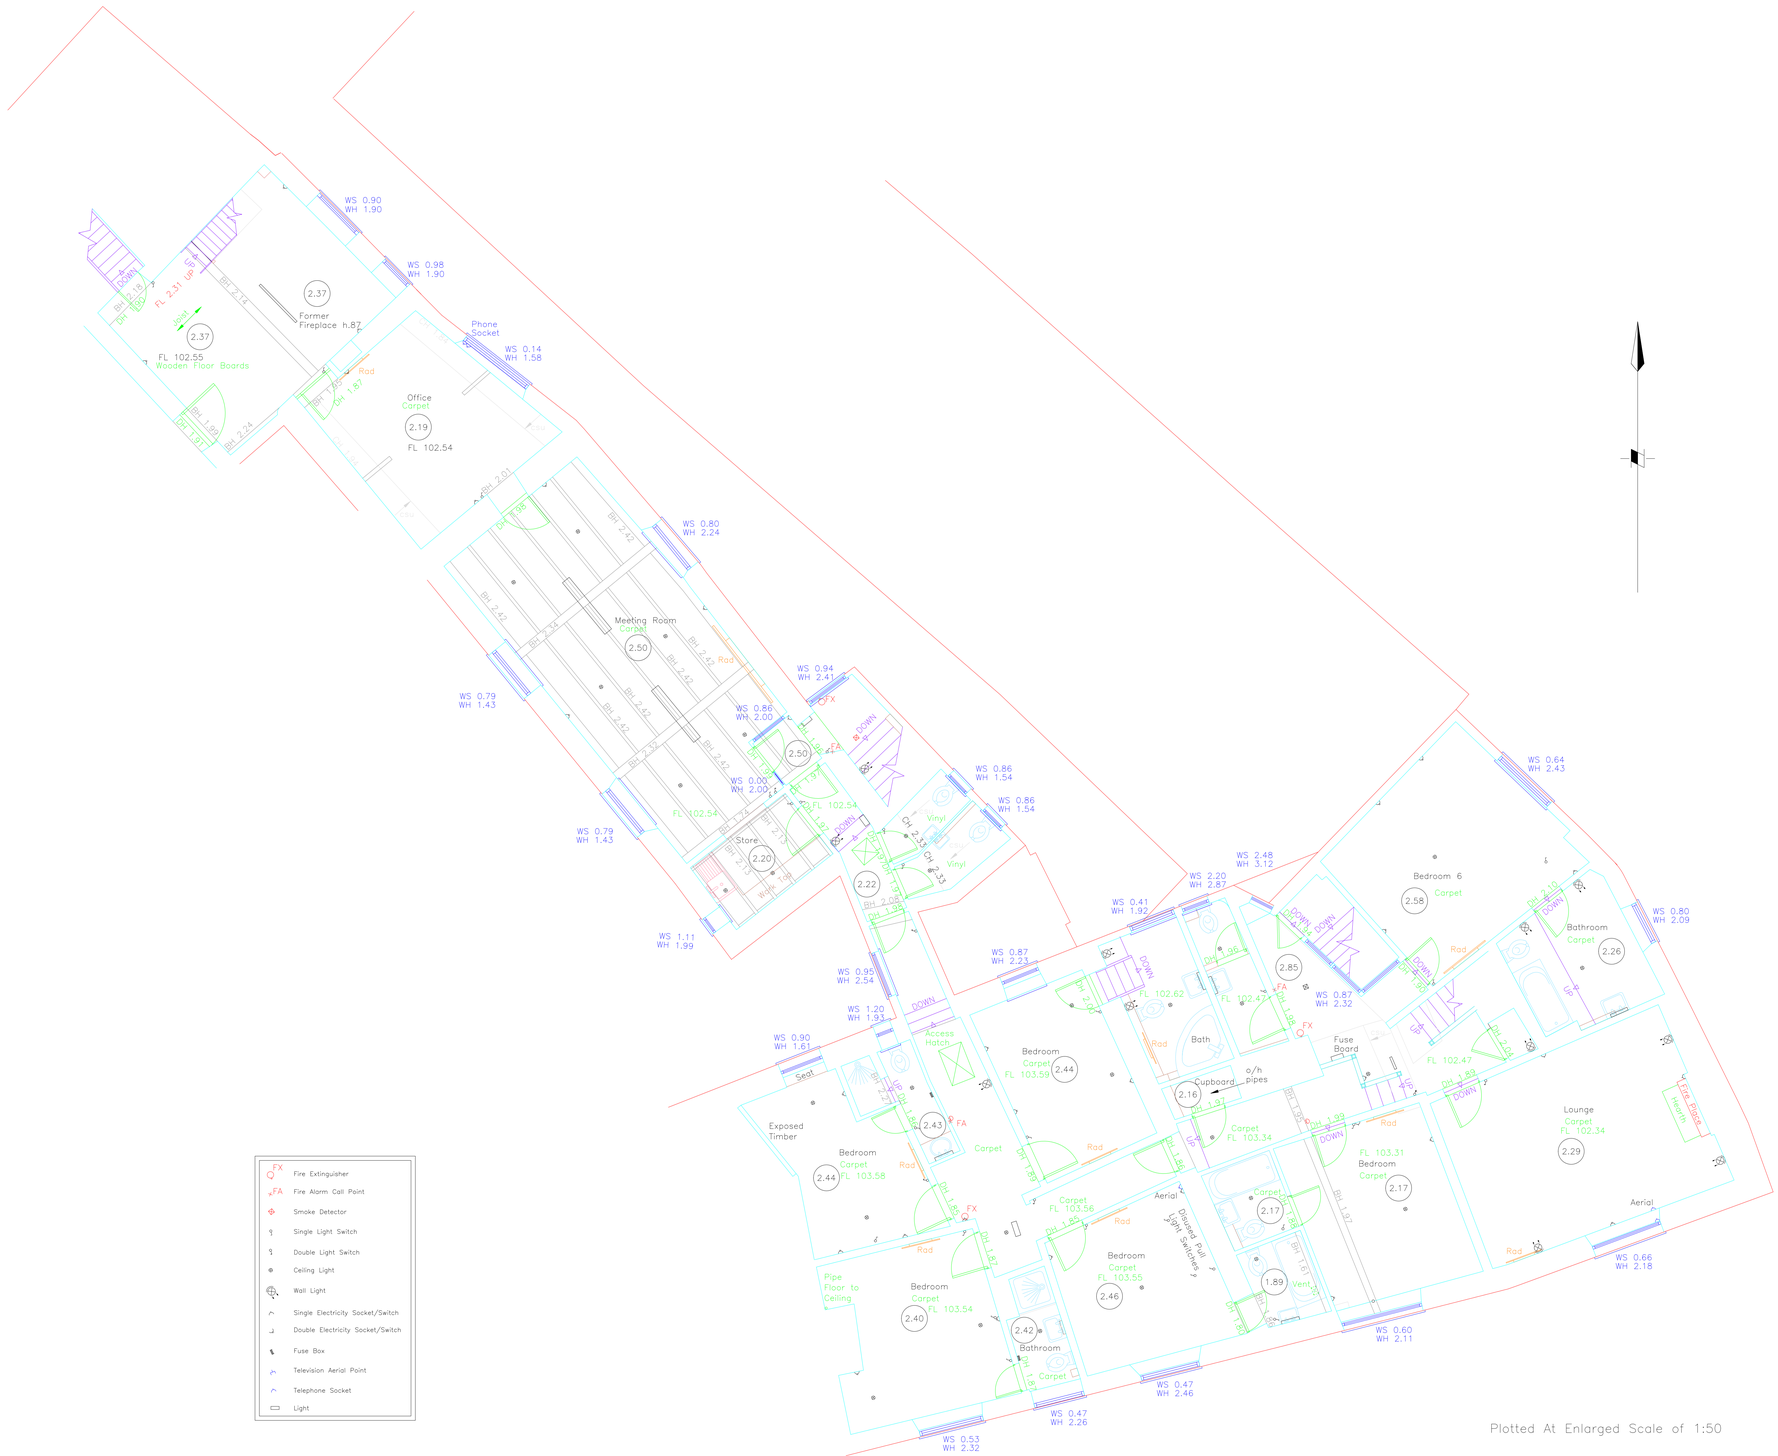

FX	Fire Extinguisher
FA	Fire Alarm Call Point
	Smoke Detector
	Single Light Switch
	Double Light Switch
	Ceiling Light
	Wall Light
	Single Electricity Socket/Switch
	Double Electricity Socket/Switch
	Fuse Box
	Television Aerial Point
	Telephone Socket
	Light

LEVEL INFORMATION

Heights in Metres
O.S.B.M. Location ARBITRARY DATUM USED
Value

T.B.M. Location
Value

COORDINATE INFORMATION

Values in Metres
All Coordinates are based on an Arbitrary System

SURVEY STATION SCHEDULE

STN	TYPE	EASTINGS	NORTHINGS	LEVEL
ST01	HN	1000.000	5000.000	100.000
ST02	HN	991.402	5007.742	99.749
ST03	HN	983.657	5014.823	99.487
ST04	PKN	977.497	5023.969	99.289
ST05	PKN	994.746	5025.212	98.672
ST06	PKN	1020.589	5003.233	99.336
ST07	PKN	1013.875	5003.233	99.336

ABBREVIATIONS

General

(A) Approximate
Ave Average
(AR) Assumed Route
BM Bench Mark
BB Bottom Bars
BBn Belisha Beacon
BIN Litter Bin
Bldg Building
BRW Brick Retaining Wall
BRW Brick Retaining Wall
BS Bus Stop
BTJB British Telecom Inspection Chamber
BTJB British Telecom Junction Box
BW Brick wall
C Cable
CBx Cable Tv Entry Point
CKG Concrete Edging Kerb
CL Cover Level (Ground)
CL Cover Level
CM Cable Marker
Conc Concrete
Conc Concrete
CP Concrete Post
CPS Concrete Paving Slabs
CRW Concrete Retaining wall
CS Concrete Steps
CT Cable Tv Box
CW Concrete wall
D Duct
D Depth
DF Drinking Fountain
Dn Downpipe
DP Downpipe
DM Duct Marker
Dr Drain
DP Drain Pipe
E Earth
EC Electricity Cable Outlet
EJB Electricity Junction Box
EL Eaves Level
EIC Electricity Inspection Chamber
EM Electricity Meter
EP Electricity Pole
EW Electricity Wires Overhead
FR Fishing Rod
(ET) Electrically Traced
FG Field Gate
FD French Drain
FEsc Fire Escape
FL Floor Level
FBp Flower Bed
FBd Flower Bed
FP Footpath
FS Flood Sensor
FW Foul Water
FHdr Fire Hydrant Marker
FHo Fire Hose
FIG Feeds Into Ground
FWIC Foul Water Inspection Chamber
G Gate
Gab Gabions
GAS Gas Outlet Pipe
GM Gas Meter
GMK Gas Meter Marker
GP Guard Post
GT Grease Trap
GV Gravel
GW Gate Wall
GVM Gas Valve Marker
GY Gully
H Hydrant
Hc Hardcore
HN Hill Nail
IC Inspection Cover
Ch Inspection Chamber
L Invert Level
K Kerb
KO Kerb Outlet

Fences

AI Angle Iron
B Bollard
BW Barbed Wire Fence
CBr Chain Barrier
CBF Close Boarded Fence
CF Concrete Fence
CIF Corrugated Iron Fence
CLF Chain Link Fence
CP Concrete Post
CRW Concrete Railing Fence
GP Gate Post
HR Hand Rail
IRW Iron Railed Fence
LB Letter Box
LP Ladder
LP Lamp Post
LS Light
MH Manhole
MK Marker
Mon Monument
NB Notice Board
NI Non Intrusive Information
o/h Overhang
o/l Outline of
OSBM Ordnance Survey Bench Mark
PG Paving
PM Permanent
PCM Permanent Ground Marker
PBX Pillar Box
PC Point Change
PKN Parker Kalon Nail
PLU Pavement Light
PM Parking Meter
Pp Pipe
PNI Pipes Not Identifiable
PR Post Rail
R Rodding Eye
RG Road Gully
RL Railway Line
RL Roof Level
RS Road Sign
RSJ Rolled Steel Joist
RW Retaining Wall
RWP Rain Water Channel
RWP Rain Water Pipe
SA Soakaway
SB Sign Board
SBM Site Bench Mark
SC Sewer Cap
SEK Stone Edging Kerb
Shb Shrub Bed
Sig Signal Box
SRW Stone Retaining Wall
St Stanchion
Sub Substation
SV Stop Valve
SVM Stop Valve Marker
SVP Soil Vent Pipe
Sw Stone Wall
SWIC Storm Water Inspection Chamber
Stp Step
SY Sign
Tac Tactile Paving
Tar Tarmac
TB Top of Bank
TCB Telephone Call Box
TG Top of Gravel
TL Traffic Light
TO Telephone Wire Overhead
TP Telephone pole
TPS Textured Paving Slabs
TS Traffic Sign
UG Underground
UI Ulcote
UTL Unable To Lift
UTT Unable To Trace
UTTF Unable To Trace Further
VP Vent Pipe
VSP Vent Soil Pipe
W Well
WC Water Closet
WL Water Level
WM Water Meter
WMK Water Meter Marker
WO Wash Out
WP Wooden Peg
WT Water Tap
WV Water Valve

Fences

IW Interwoven Fence
M Mesh Fence
MPR Metal Post & Rail Fence
OBF Open Boarded fence
P Post
PW Plus Wire
R Railed Fence
Temp Temporary Fencing
W Wall
WF Wire Fence
WG Wooden Gate
WMF Wire Mesh Fence
WP Wooden Post
WPR Wooden Post & Rail Fence

NOTES

SERVICES
Services shown on this survey are from information on service enquiries and tracing with Electralocation Equipment.
Some services may be undetectable, e.g. non-conductive pipes or cables, and therefore NOT SHOWN.

Rev.	Date	Amendments
A	05/10	ADDED ROOM

LEWIS BROWN
CHARTERED LAND SURVEYORS
Quattro House
Castle Road
Chelston Business Park
Wellington
TA21 9JQ
Tel. 01823 667200
Fax. 01823 663266
www.lewisbrown.co.uk
Email. survey@lewisbrown.co.uk
Lewis Brown Limited Registered in England No. 4193534

CLIENT:
PLUMTREE LTD

THE OLD SCHOOL HOUSE
ST.JOSEPH'S ROAD
TADCASTER

TITLE:
FIRST FLOOR MEASURED BUILDING SURVEY
AT THE WHITE HART HOTEL

THE WHITE HART HOTEL
WIVELISCOMBE
SOMERSET

Drawing Number:		Revision:
K04188_FF_SX_A		A
Scale:	Survey Date:	Sheet:
1:100	09/04	3 of 5
Drawn:		Checked:
JWH		DIL